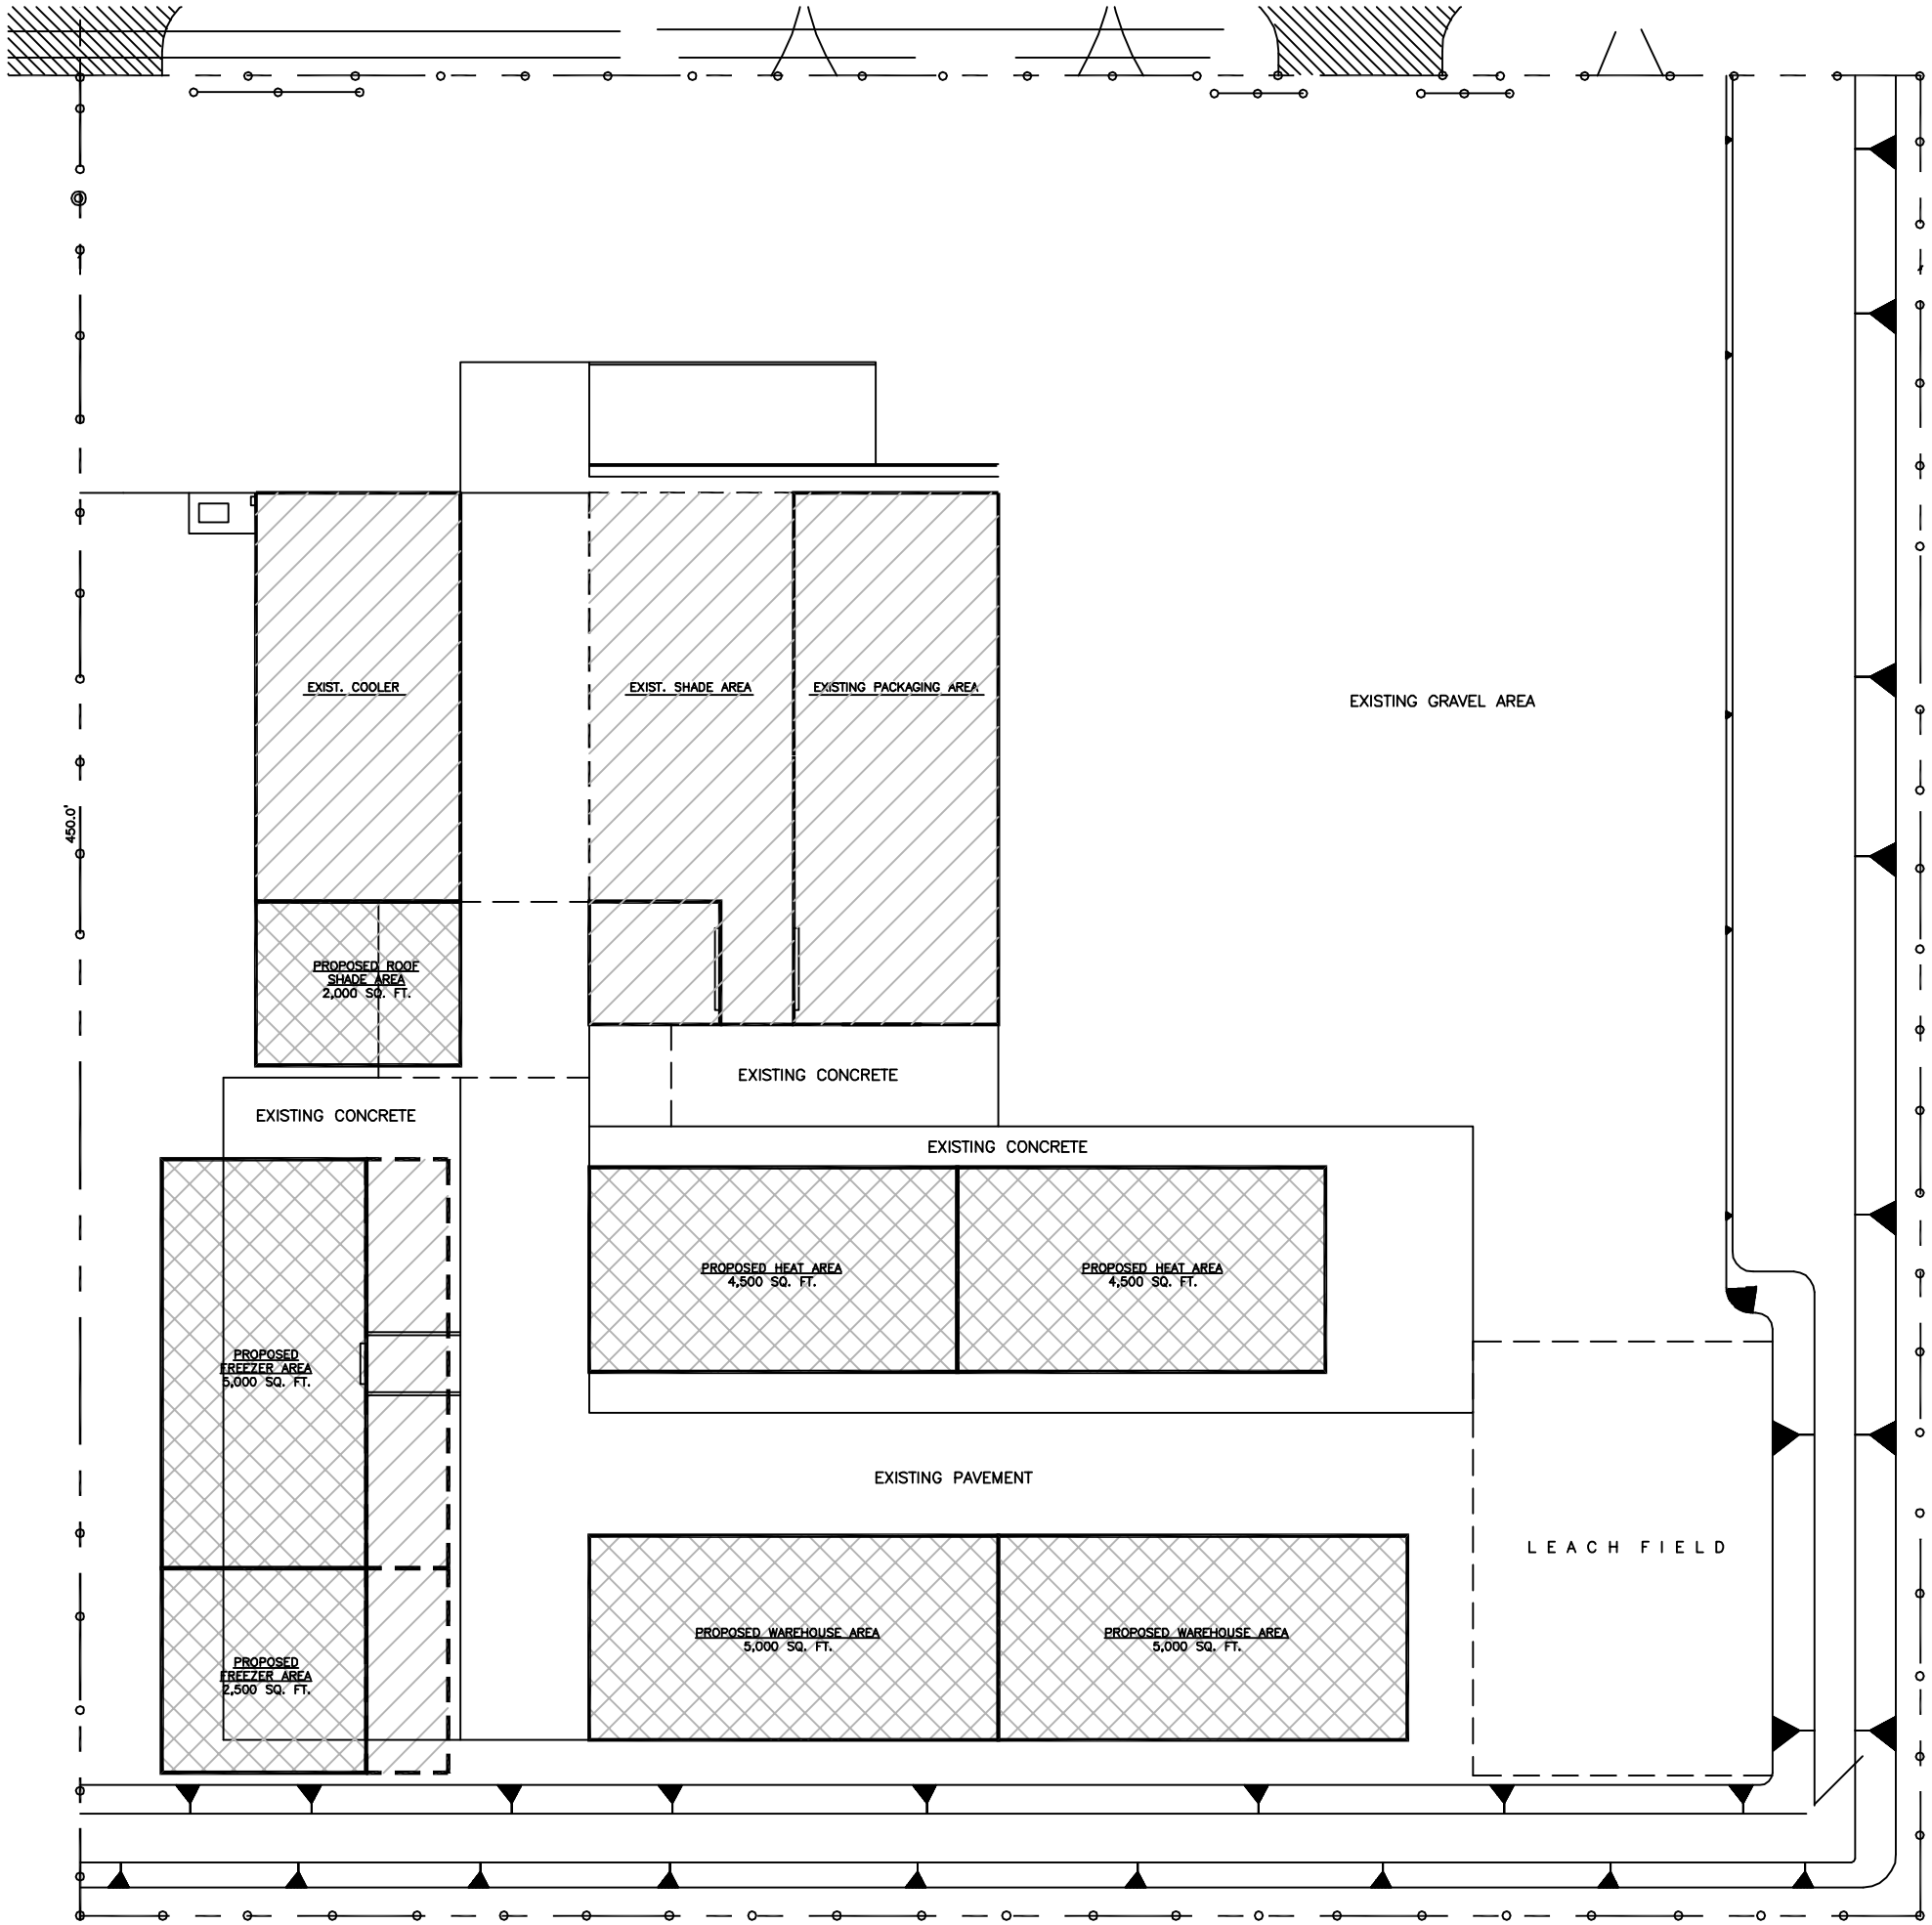
EXIST. COOLER
EXIST. SHADE AREA
EXISTING PACKAGING AREA
EXISTING GRAVEL AREA
450.0'
PROPOSED ROOF SHADE AREA 2,000 SQ. FT.
EXISTING CONCRETE
EXISTING CONCRETE
EXISTING CONCRETE
PROPOSED HEAT AREA 4,500 SQ. FT.
PROPOSED HEAT AREA 4,500 SQ. FT.
PROPOSED FREEZER AREA 5,000 SQ. FT.
EXISTING PAVEMENT
LEACH FIELD
PROPOSED WAREHOUSE AREA 5,000 SQ. FT.
PROPOSED WAREHOUSE AREA 5,000 SQ. FT.
PROPOSED FREEZER AREA 2,500 SQ. FT.